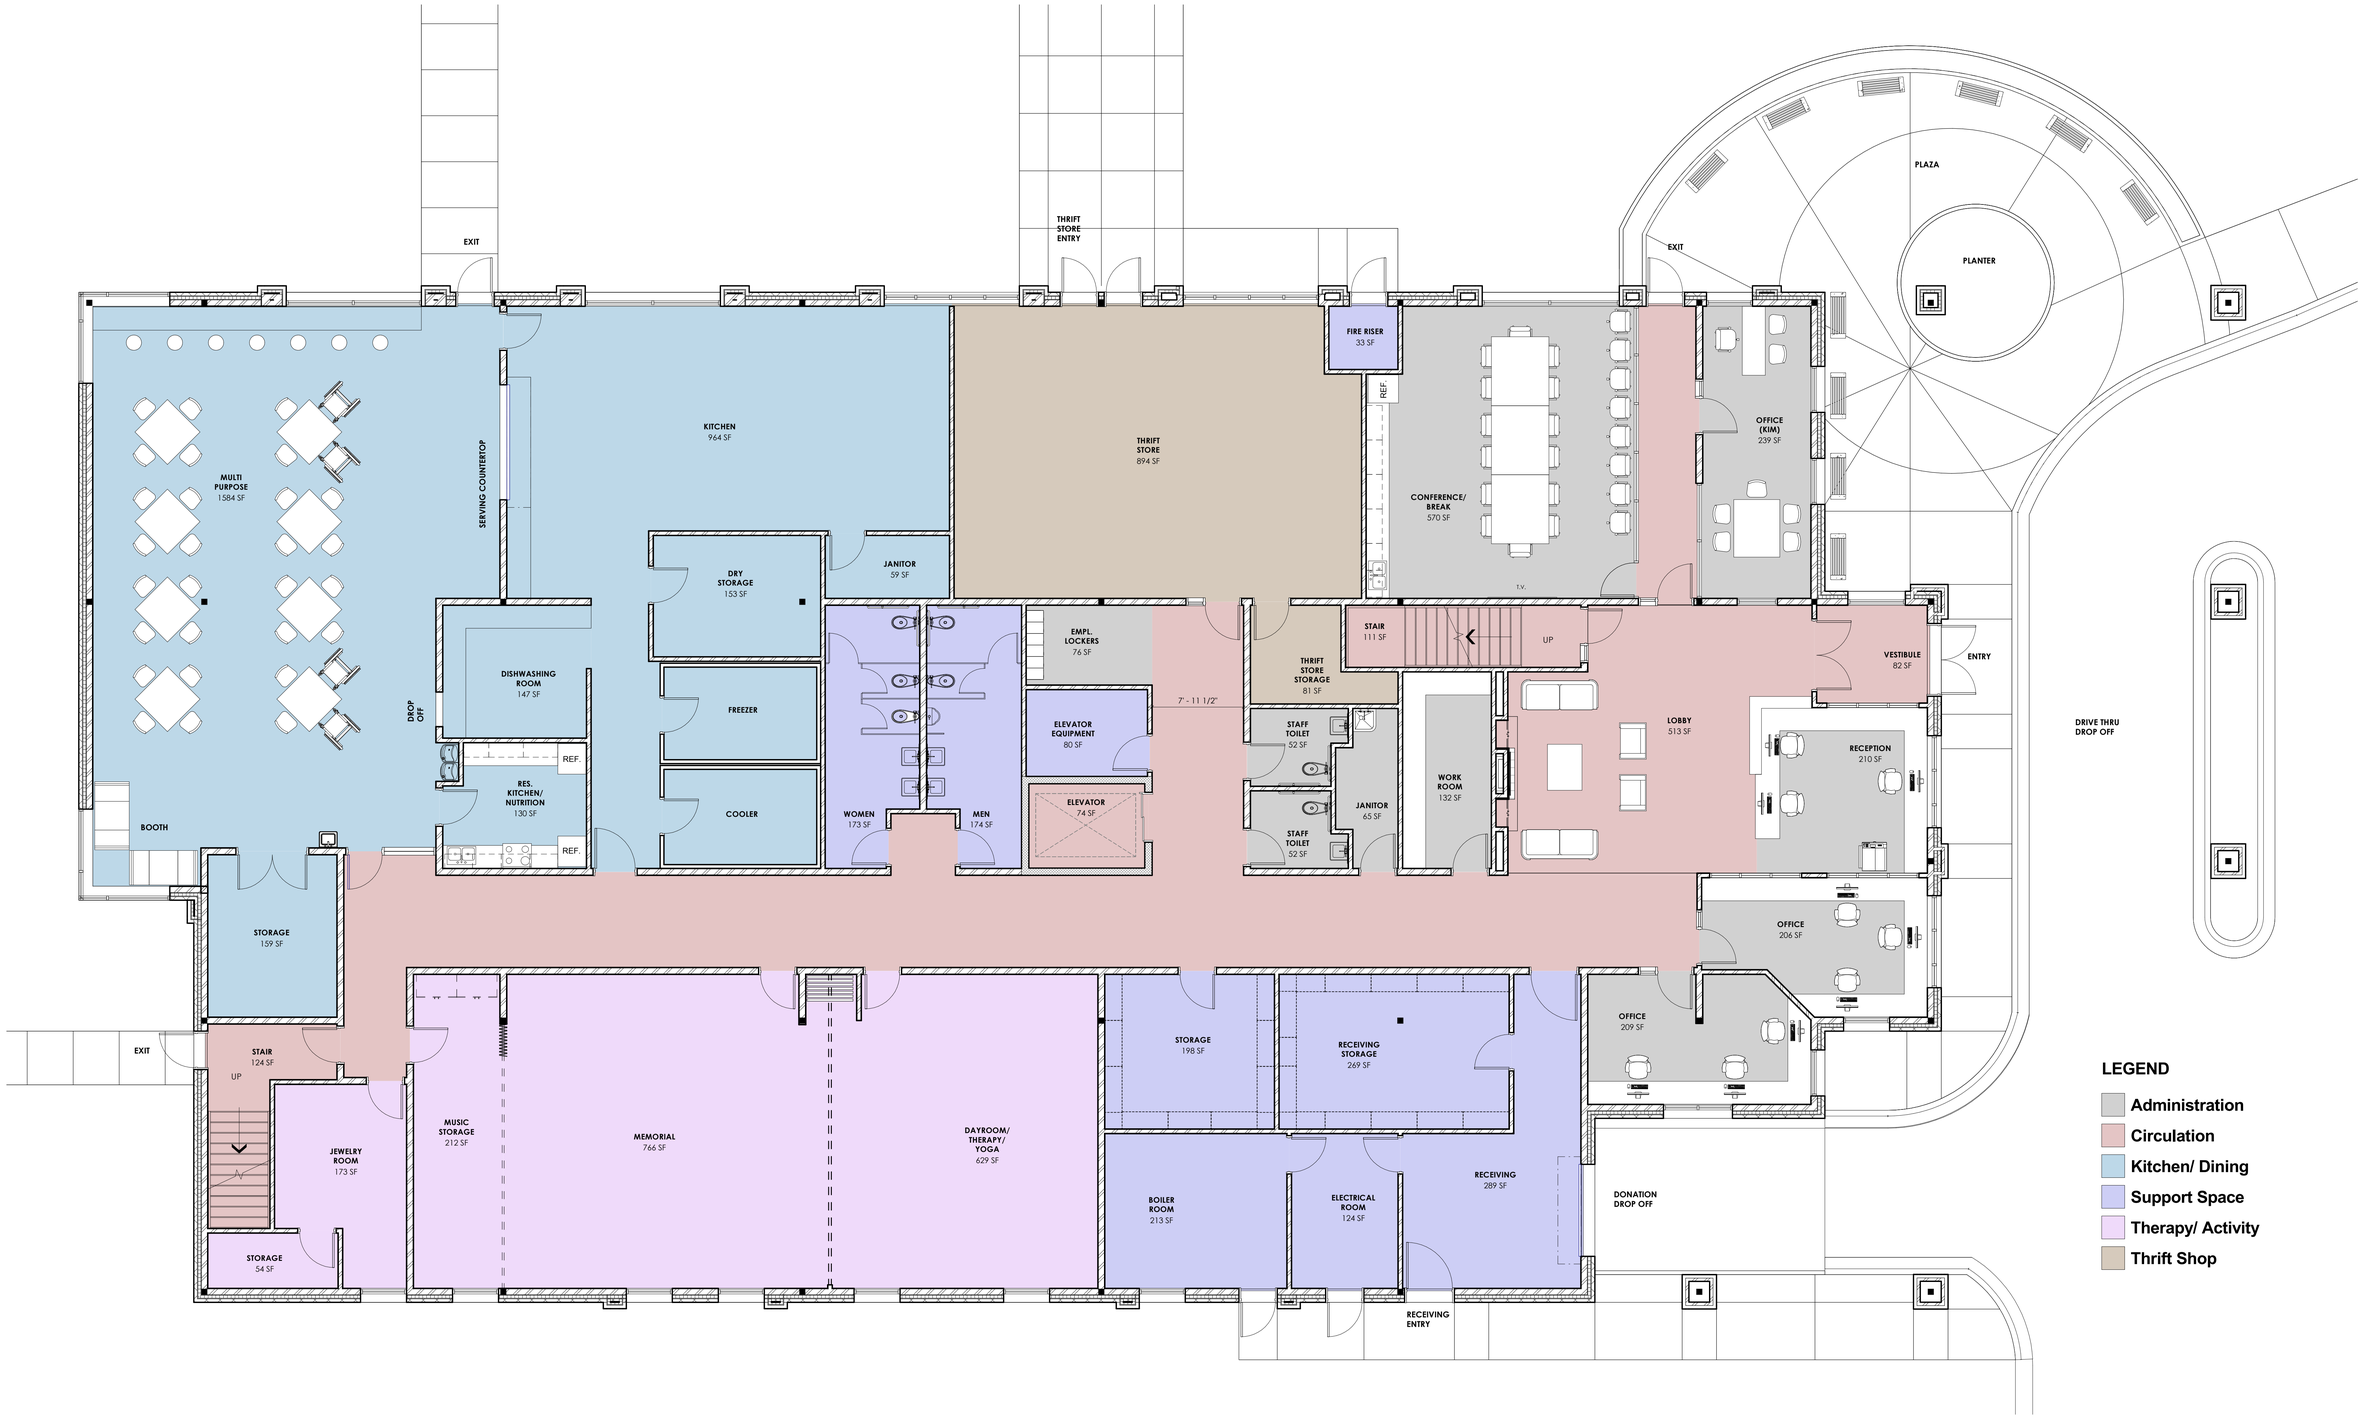

LEGEND

- Administration
- Circulation
- Kitchen/ Dining
- Support Space
- Therapy/ Activity
- Thrift Shop

Level 1 Area: 12,474
Level 2 Area: 13,880
Level 3 Area: 1,955

Total Area: 28,309

The INN Between
Hospice for the Homeless

The INN Between
340 S. Goshen St.
Salt Lake City, Utah 84104

Floor Plan - Level 1 Departments
Scale: 3/16" = 1'-0"
08/02/17

NORTH

NJRA ARCHITECTS

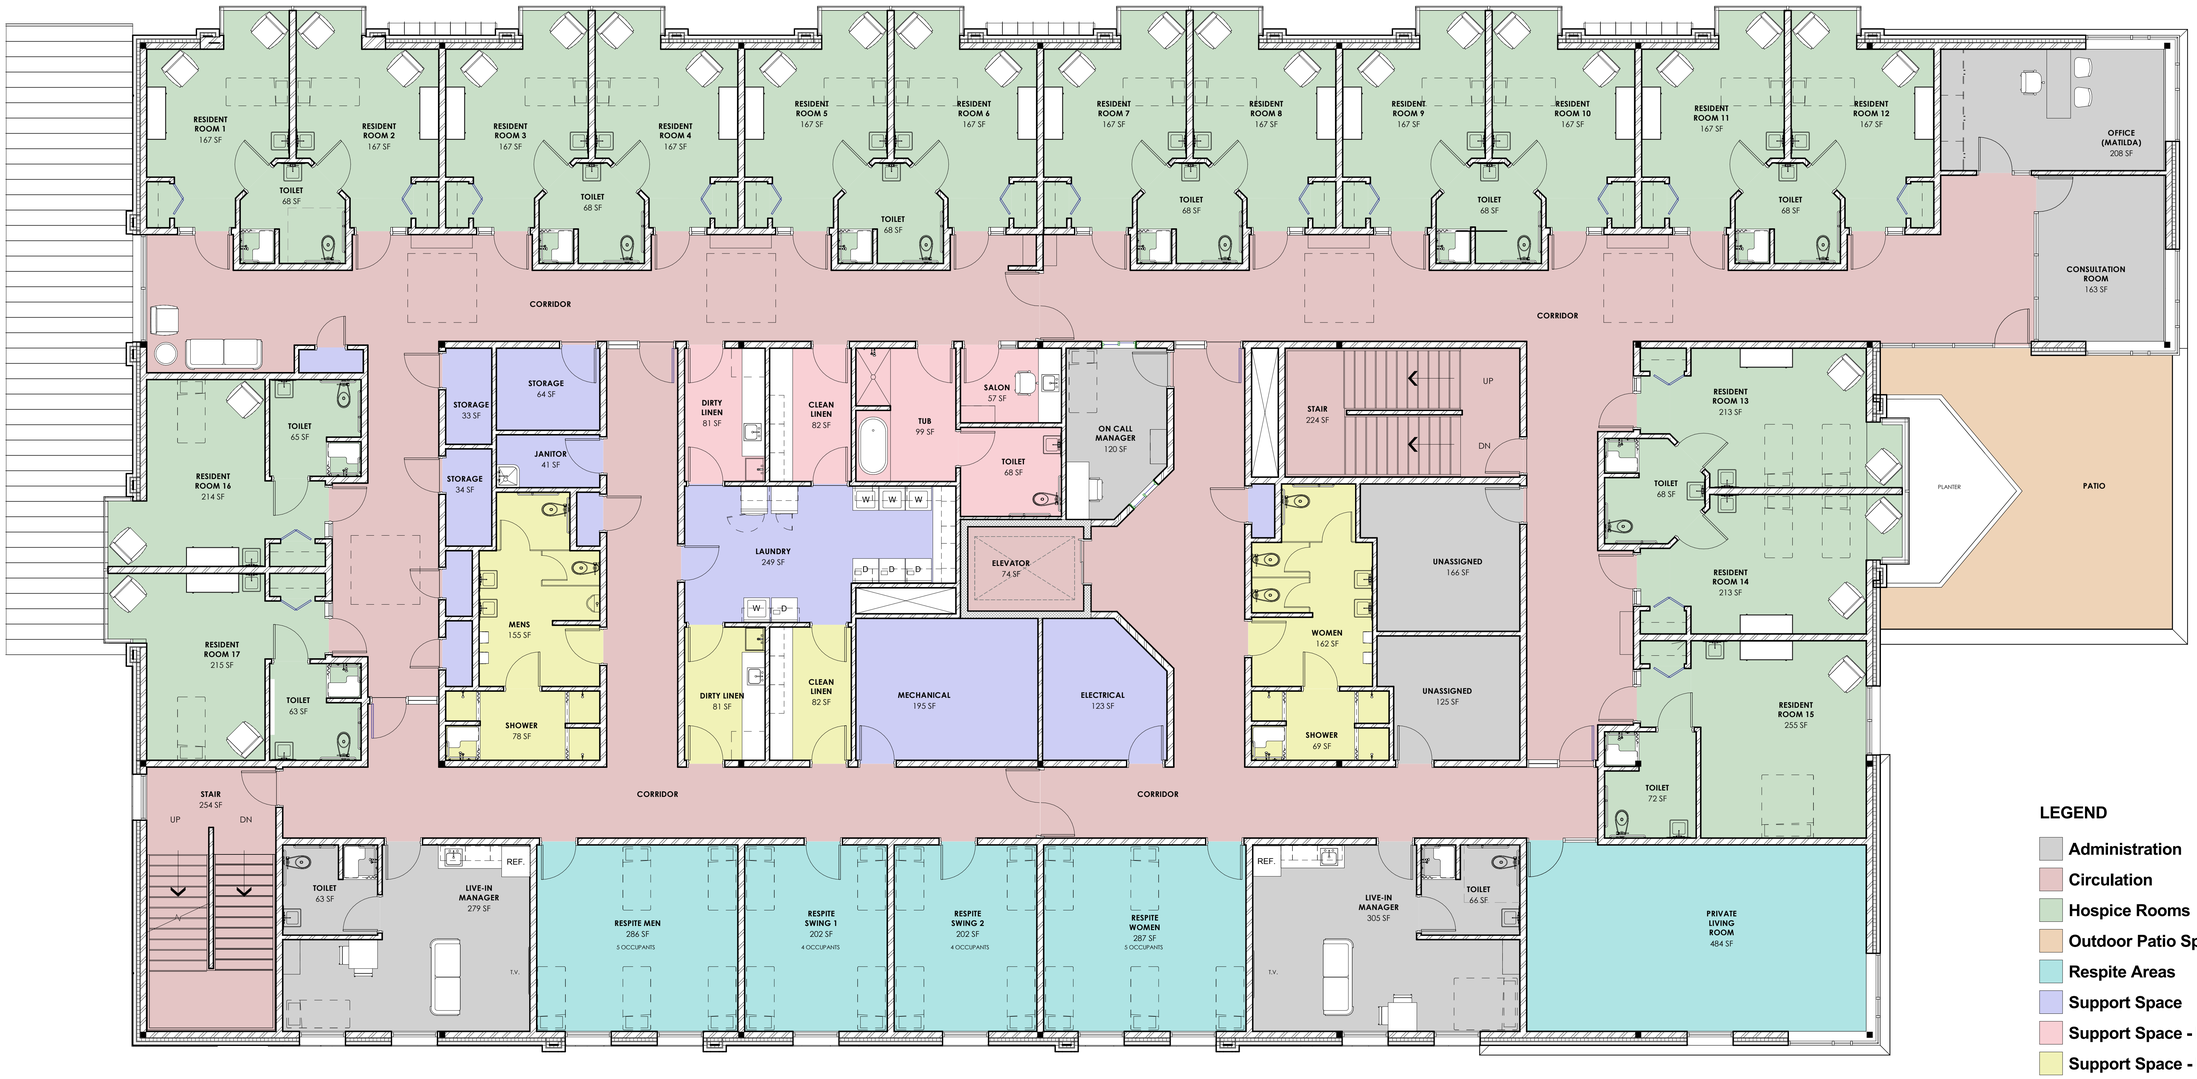

LEGEND

- Administration
- Circulation
- Hospice Rooms
- Outdoor Patio Space
- Respite Areas
- Support Space
- Support Space - Hospice
- Support Space - Respite

The INN Between
Hospice for the Homeless

The INN Between
340 S. Goshen St.
Salt Lake City, Utah 84104

Floor Plan - Level 2 Departments
Scale: 3/16" = 1'-0"
08/02/17

NORTH

NJRA ARCHITECTS

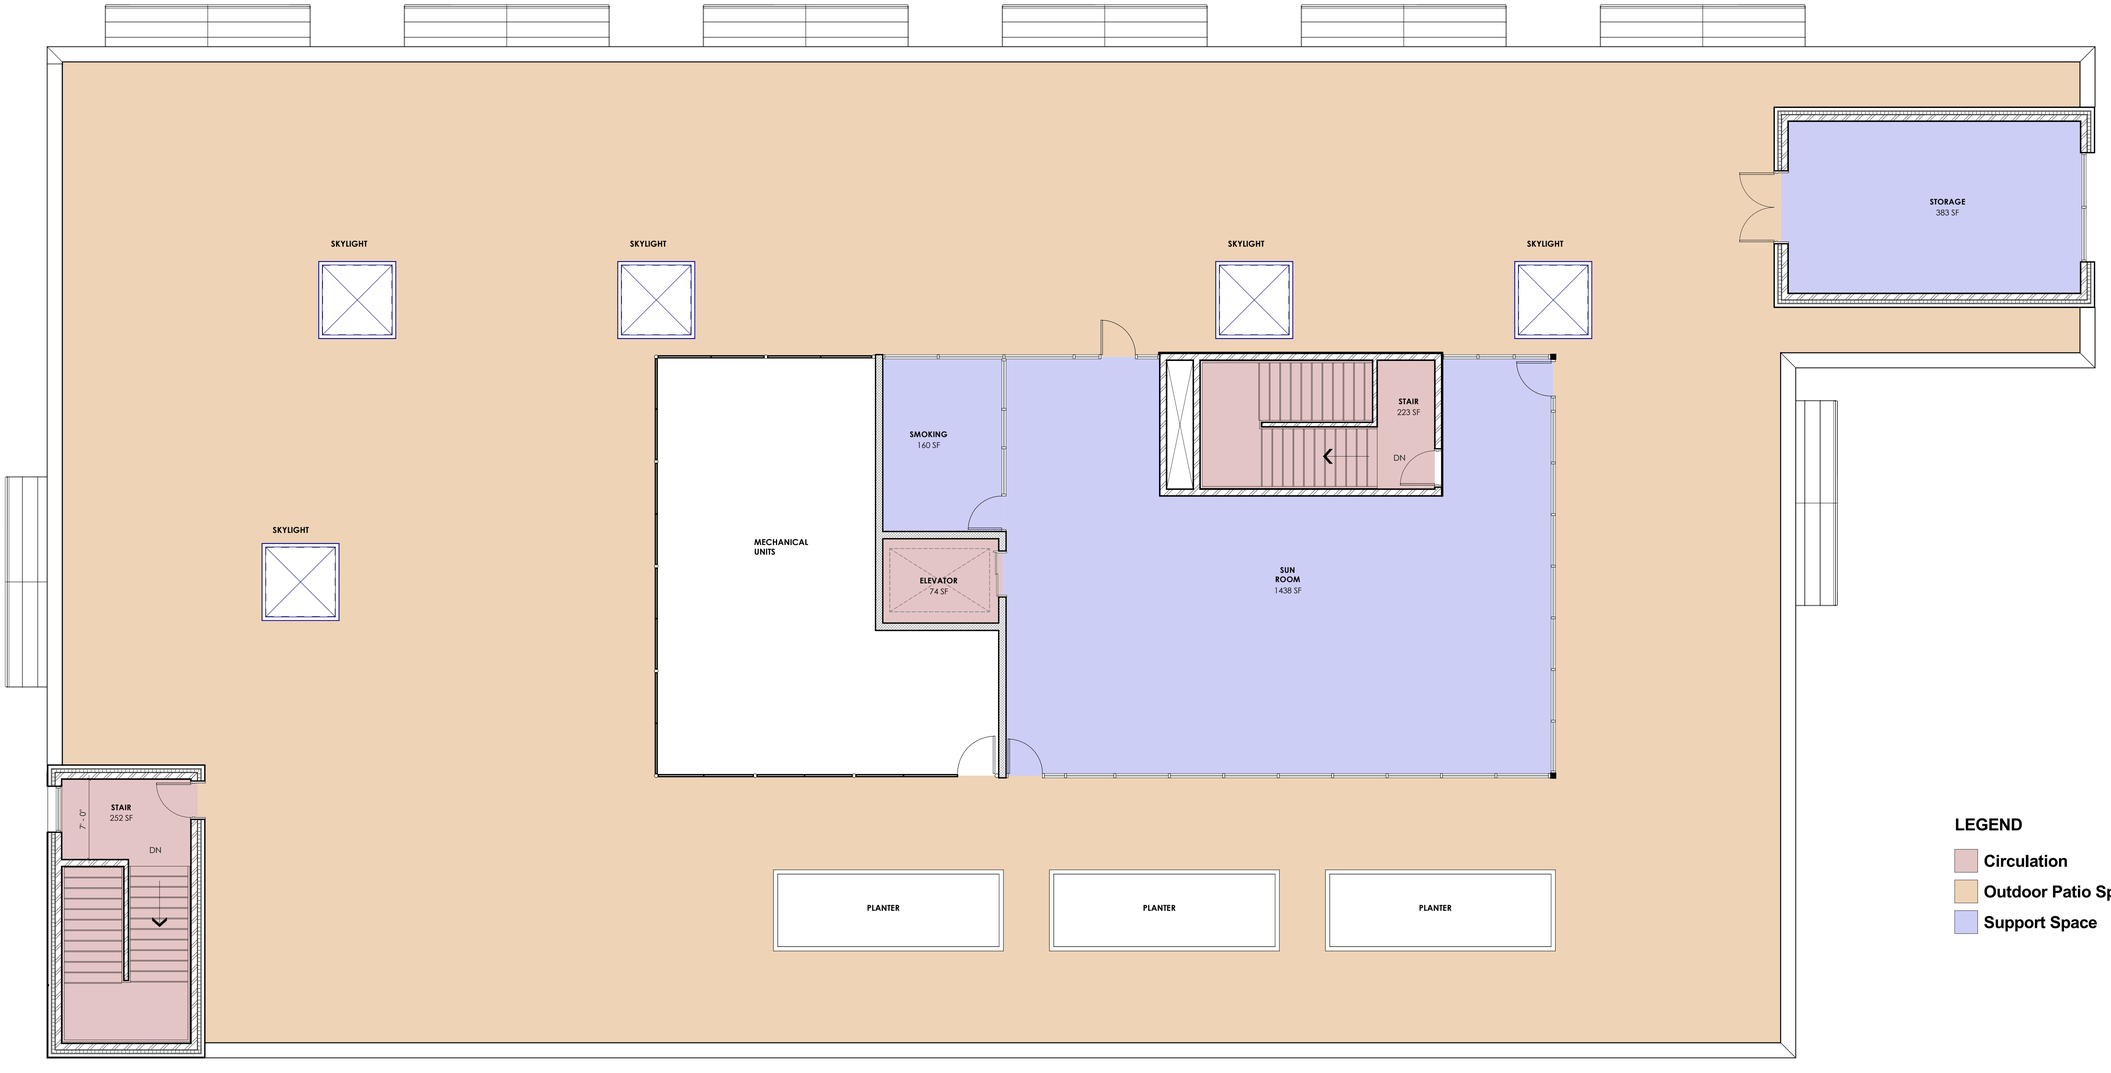

LEGEND

- Circulation
- Outdoor Patio Space
- Support Space

The INN Between
Hospice for the Homeless

The INN Between
340 S. Goshen St.
Salt Lake City, Utah 84104

Roof Plan - Overall Departments
Scale: 3/16" = 1'-0"
08/02/17

NORTH

NJRA ARCHITECTS

LEGEND

- NEW HOSPICE BUILDING
- ASPHALT PAVING (ROAD, PARKING, ETC.)
- CONCRETE PAVING (SIDEWALK, COURT, ETC.)
- LANDSCAPED AREA

PARKING STALLS

ADA:	3
STANDARD:	76
TOTAL:	79

North

Overall Site Plan

THE INN BETWEEN

NJRA ARCHITECTS

The INN Betw

The INN Between